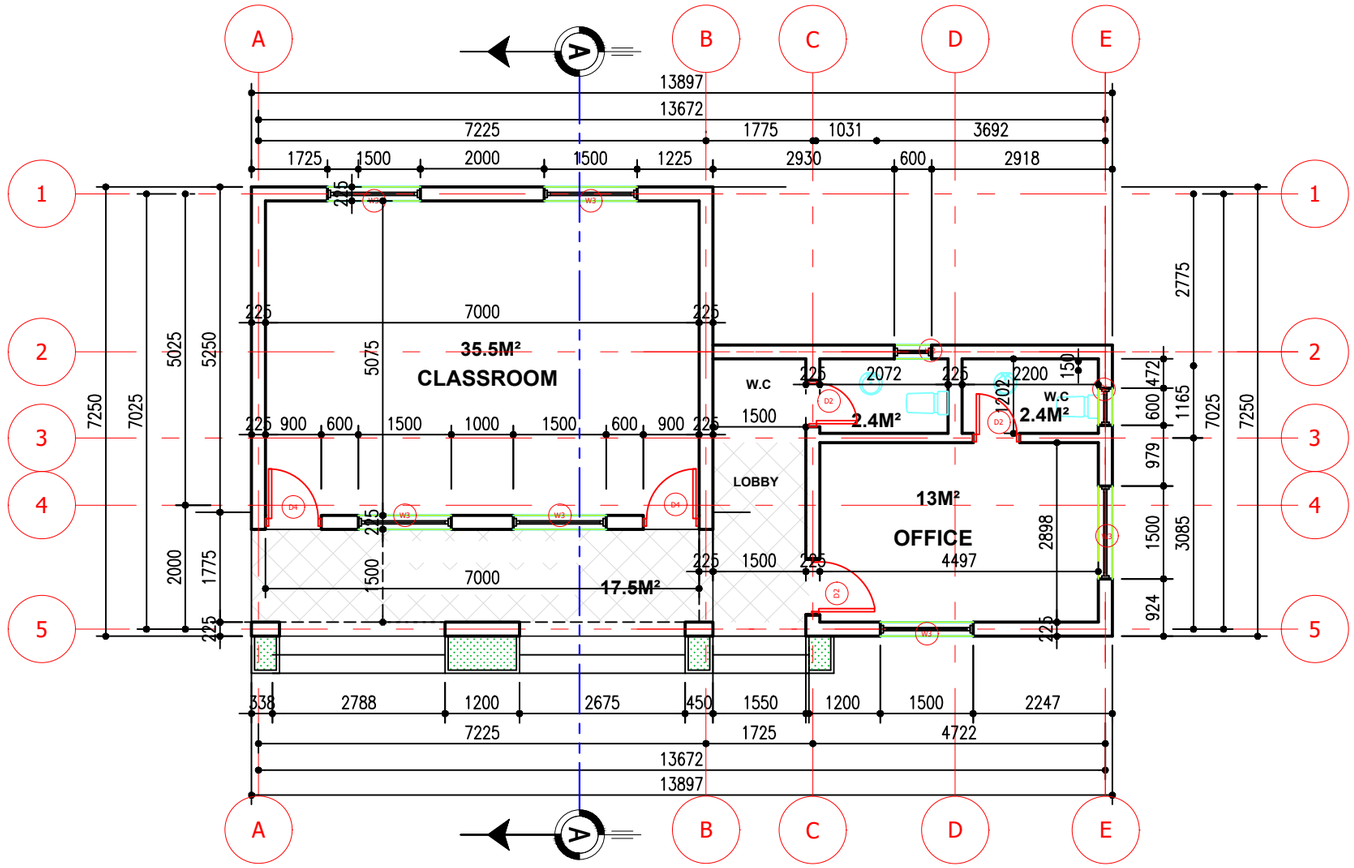


FLOOR PLAN

NOTES:

1. ALL DIMENSIONS ARE IN MILLIMETERS.
2. DIMENSIONS ARE TAKEN TO CENTER LINES OR STRUCTURAL SURFACES AND DO NOT INCLUDE FINISHES EXCEPT WHERE OTHERWISE STATED.
3. ARCHITECT IS TO BE NOTIFIED OF ANY DISCREPANCIES BETWEEN THIS DRAWING AND OTHERS INCLUDING THOSE ISSUED BY CONSULTANTS AND NOMINATED SUB-CONTRACTORS BEFORE COMMENCING WORK.
4. ALL FINISHES ARE AS SPECIFIED BY ARCHITECT EXCEPT WHERE STATED OTHERWISE.
5. NO DIMENSION SHOULD BE SCALED.

PROJECT:

CLIENT:

Drawing Name: ARCHITECTURAL DESIGN

FLOOR PLAN

Drawing Scale: 1:100

Date: FEBRUARY, 2023.

Layout ID: Status Revision

APRN NO:

CONSULTANT:

Drawn by: Chundusu Jonathan Simon

Designed by: Arc. Yusuf Tijjani

Checked by: Arc. Yusuf Tijjani